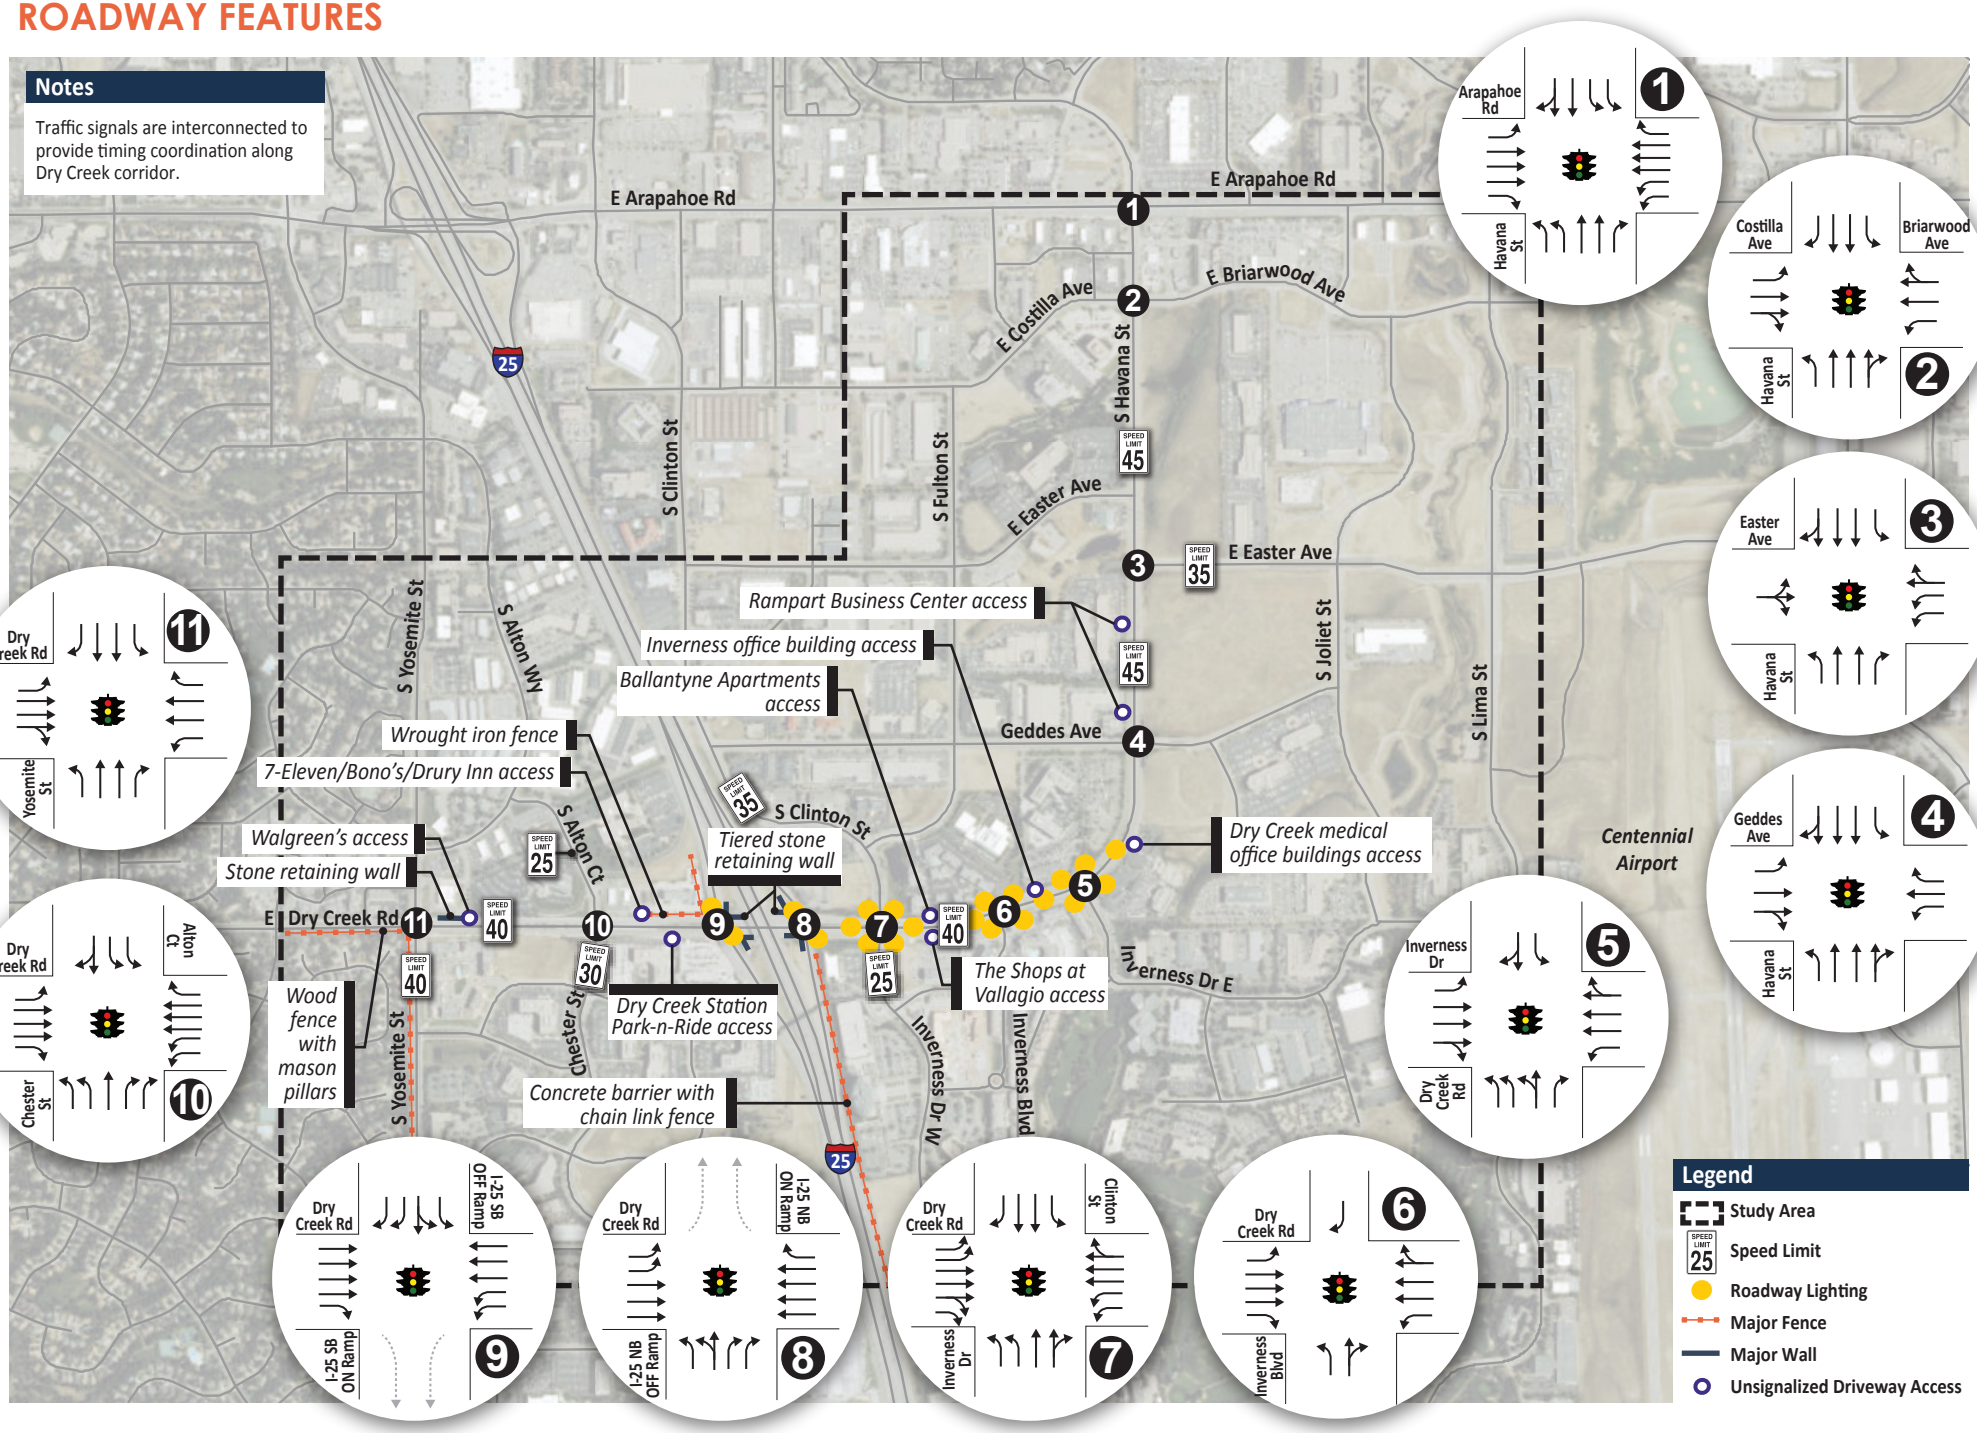ROADWAY FEATURES